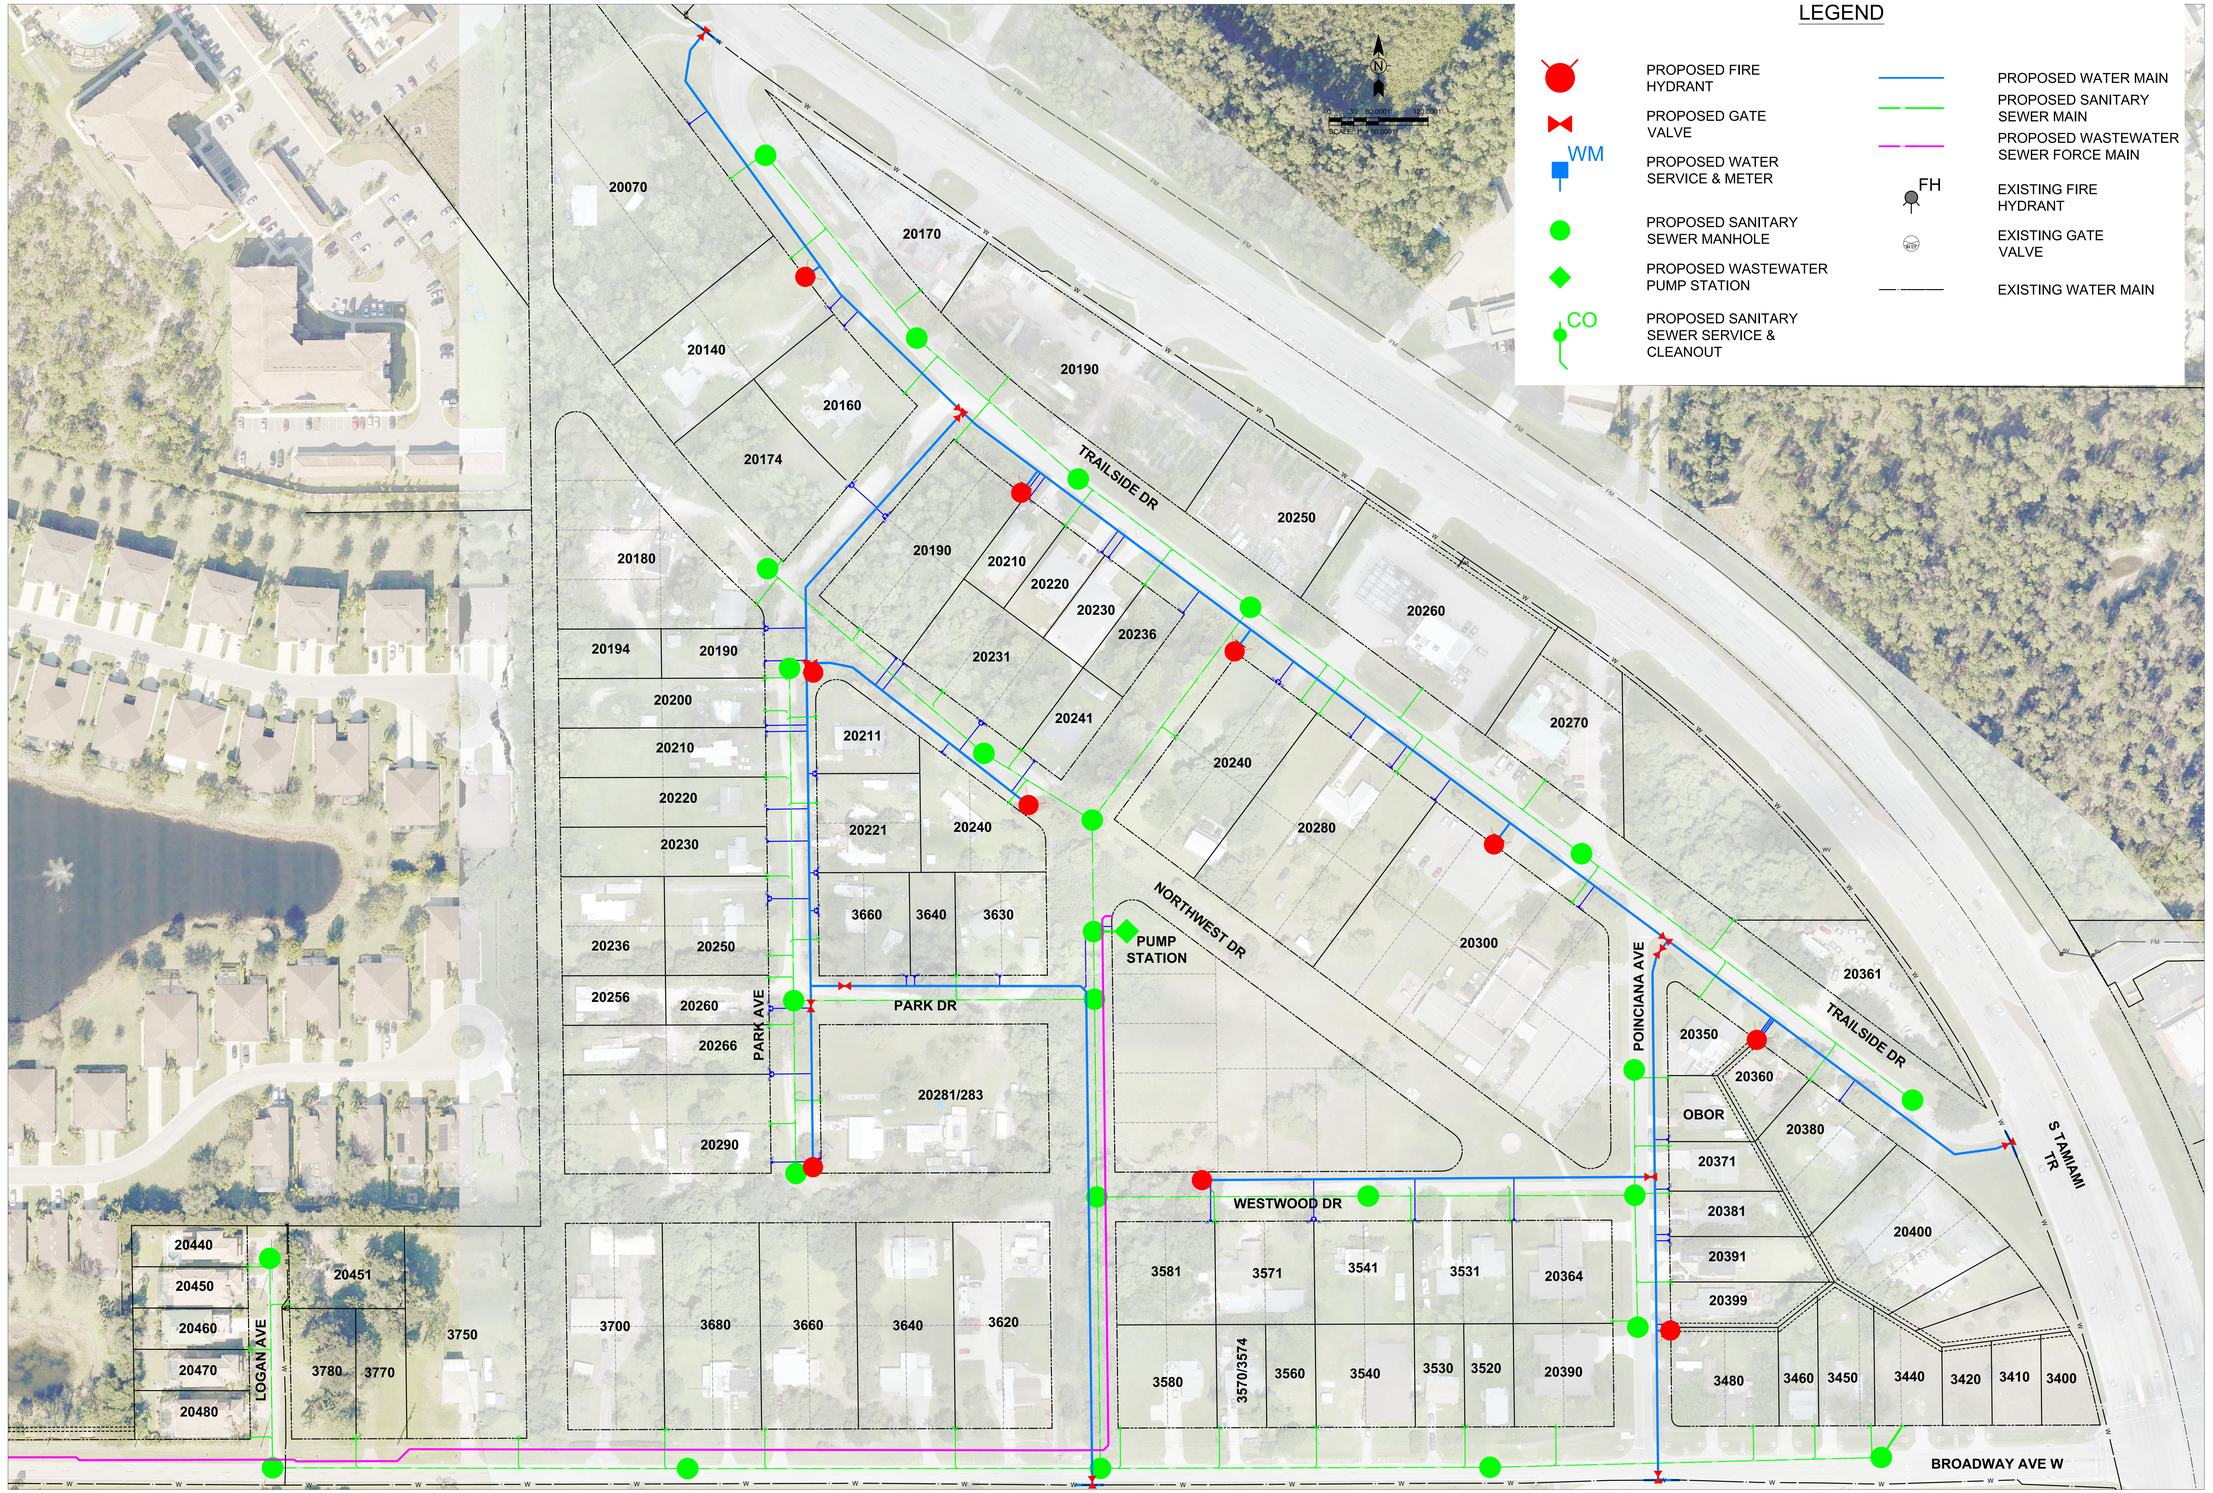

TETRA TECH
www.tetratech.com
10600 CHEVROLET WAY, SUITE 102
ESTERO, FLORIDA 33928
Ph: (239) 390-1467

75% DRAWINGS

Village of ESTERO

MARK	DATE	DESCRIPTION	BY

VILLAGE OF ESTERO
BROADWAY AVE EAST
UTILITY EXTENSION PROJECT
AREA 1
OVERALL LAYOUT

PROJ:	200-162668-22002
DESN:	EF
DRWN:	SC
CHKD:	TW

C-100

Copyright: Tetra Tech

Bar Measures 1 inch, otherwise drawing not to scale

12/14/2023 11:39:48 AM - C:\USERS\STEVE.CYRA\CCDOCS\TETRA TECH INC\200-162668-22002-BROADWAY EAST UEP\WORKING FILES\CAD\SHEETFILES\CONCEPTUALAREA 1 OVERALL COLOR.DWG - CYR, STEVE